WORCESTER DISTRICT REGISTRY
WORCESTER, MA
BOOK PLAN 95
Feb. 13 1997
1 h 54 m P M
Sheet 1 of 1
With Doc. #
in BOOK PAGE
Fee $28.00
ATTEST:
Register

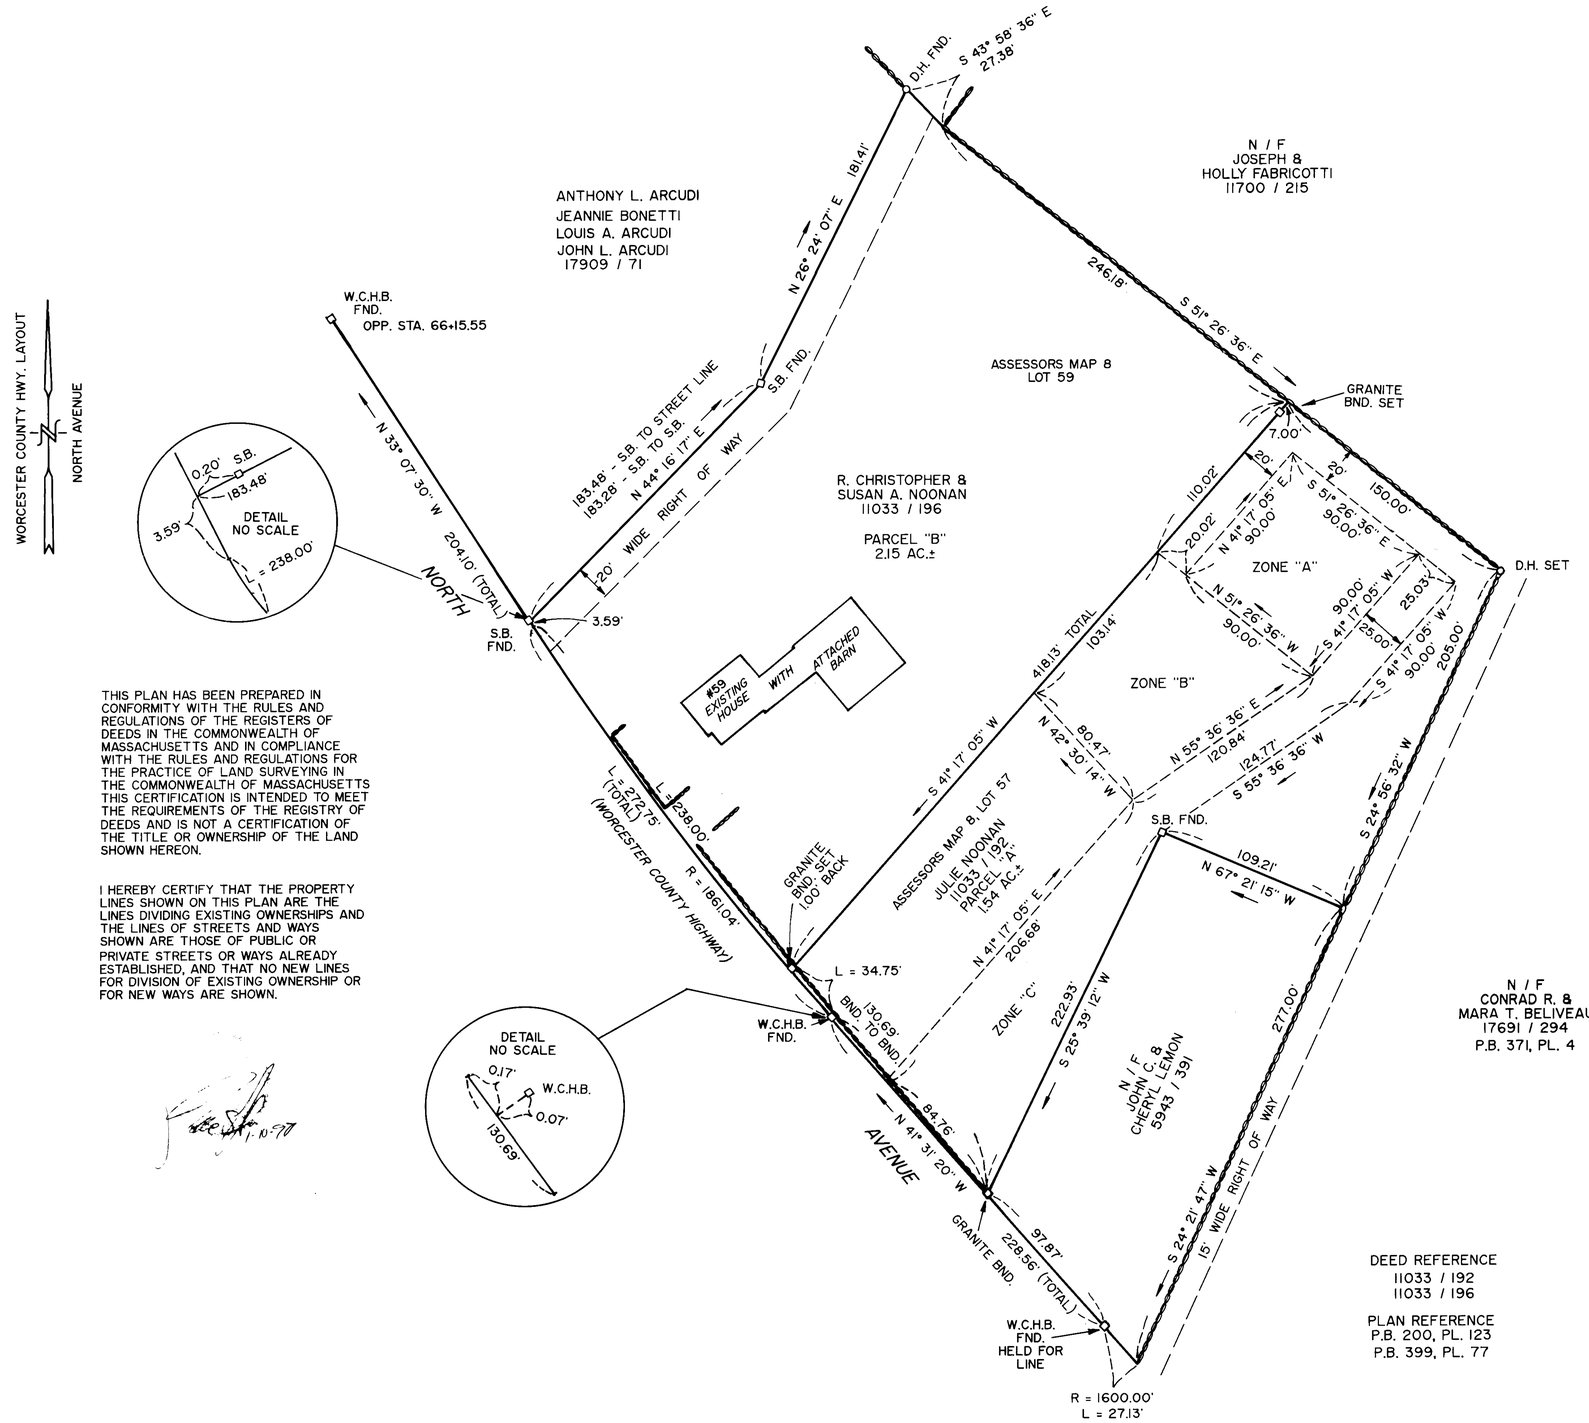

THIS PLAN HAS BEEN PREPARED IN CONFORMITY WITH THE RULES AND REGULATIONS OF THE REGISTERS OF DEEDS IN THE COMMONWEALTH OF MASSACHUSETTS AND IN COMPLIANCE WITH THE RULES AND REGULATIONS FOR THE PRACTICE OF LAND SURVEYING IN THE COMMONWEALTH OF MASSACHUSETTS THIS CERTIFICATION IS INTENDED TO MEET THE REQUIREMENTS OF THE REGISTRY OF DEEDS AND IS NOT A CERTIFICATION OF THE TITLE OR OWNERSHIP OF THE LAND SHOWN HEREON.

I HEREBY CERTIFY THAT THE PROPERTY LINES SHOWN ON THIS PLAN ARE THE LINES DIVIDING EXISTING OWNERSHIPS AND THE LINES OF STREETS AND WAYS SHOWN ARE THOSE OF PUBLIC OR PRIVATE STREETS OR WAYS ALREADY ESTABLISHED, AND THAT NO NEW LINES FOR DIVISION OF EXISTING OWNERSHIP OR FOR NEW WAYS ARE SHOWN.

0 1 2 3
INCHES ON THE ORIGINAL PLAN

DEED REFERENCE
11033 / 192
11033 / 196

PLAN REFERENCE
P.B. 200, PL. 123
P.B. 399, PL. 77

PLAN OF LAND
IN
MENDON, MASS.
PREPARED FOR
R. CHRISTOPHER NOONAN

SCALE: 1" = 40'
OCTOBER 10, 1996
BY
ANDREWS SURVEY & ENGINEERING, INC.
104 MENDON ST.
UXBRIDGE, MASS. 01569
OWNERS: R. Christopher Noonan
Julie Noonan

96-296 bw